LEGEND

EXISTING		PROPOSED
	RIGHT-OF-WAY	
	CURB	
	EDGE OF PAVEMENT	
	CENTERLINE	
	LOT LINE	
	EASEMENT LINE	
	SIGN	
	HANDICAPPED PARKING SPACE	
	CORNER	
	CONCRETE MONUMENT	
	DECIDUOUS TREES	
	EVERGREEN TREES	
	UTILITY POLE	
OE	OVERHEAD ELECTRIC/ OVERHEAD TELEPHONE	
405	CONTOUR	406
x405.45	SPOT ELEVATION	x406.85
	STORM LINE/INLET	
	STORMWATER STRUCTURE	1
	RIPRAP OUTLET PROTECTION	
S	SEWER LINE/MANHOLE	
W	WATERLINE/ FIRE HYDRANT/VALVE	
G	GAS MAIN	

GRAPHIC SCALE

10 0 10 20

(IN FEET)

PLANT LIST

KEY	QUANTITY	BOTANICAL NAME	COMMON NAME	SIZE	CONDITION	REMARKS
DECIDUOUS TREES						
AR	5	ACER SACCHARUM 'REBA'	BELL TOWER SUGAR MAPLE	6'-8' HEIGHT, 1.5"-2" DIA.	B&B	
AB	8	ACER SACCHARUM 'BARRETT COLE'	APOLLO MAPLE	6'-8' HEIGHT, 1.5"-2" DIA.	B&B	
GB	9	GINKGO BILOBA 'PRINCETON SENTRY'	PRINCETON SENTRY MAIDENHAIR TREE	6'-8' HEIGHT, 1.5"-2" DIA.	B&B	MALE ONLY
PS	6	PRUNUS SARGENTII 'SPIRE'	COLUMNAR SARGENT CHERRY	6'-8' HEIGHT, 1.5"-2" DIA.	B&B	
FS	4	FAGUS SYLVATICA 'FASTIGIATA'	PYRAMIDAL BEECH	6'-8' HEIGHT, 1.5"-2" DIA.	B&B	

NOTES:
1. TREE STAKING IS REQUIRED.
2. TREE TRUNKS SHALL BE CENTERED BETWEEN CURB AND SIDEWALK.
3. TREE SHALL BE PLANTED IN A 3'X3' OR 3' DIA. MULCHED BED.
4. MULCHED BEDS SHALL BE EDGED WITH SPADE SHOVEL WHERE MEETING TURF.
5. TREES SHALL BE UPRIGHT IN FORM WITH LOW BRANCHES REMOVED.
6. WATERING BAG SHALL BE INSTALLED IF PLANTED BETWEEN MAY AND AUGUST
7. PROVIDE SIX (6) DEEP ROOT BARRIER PANELS UB 24-2 (TWELVE FEET) PER TREE

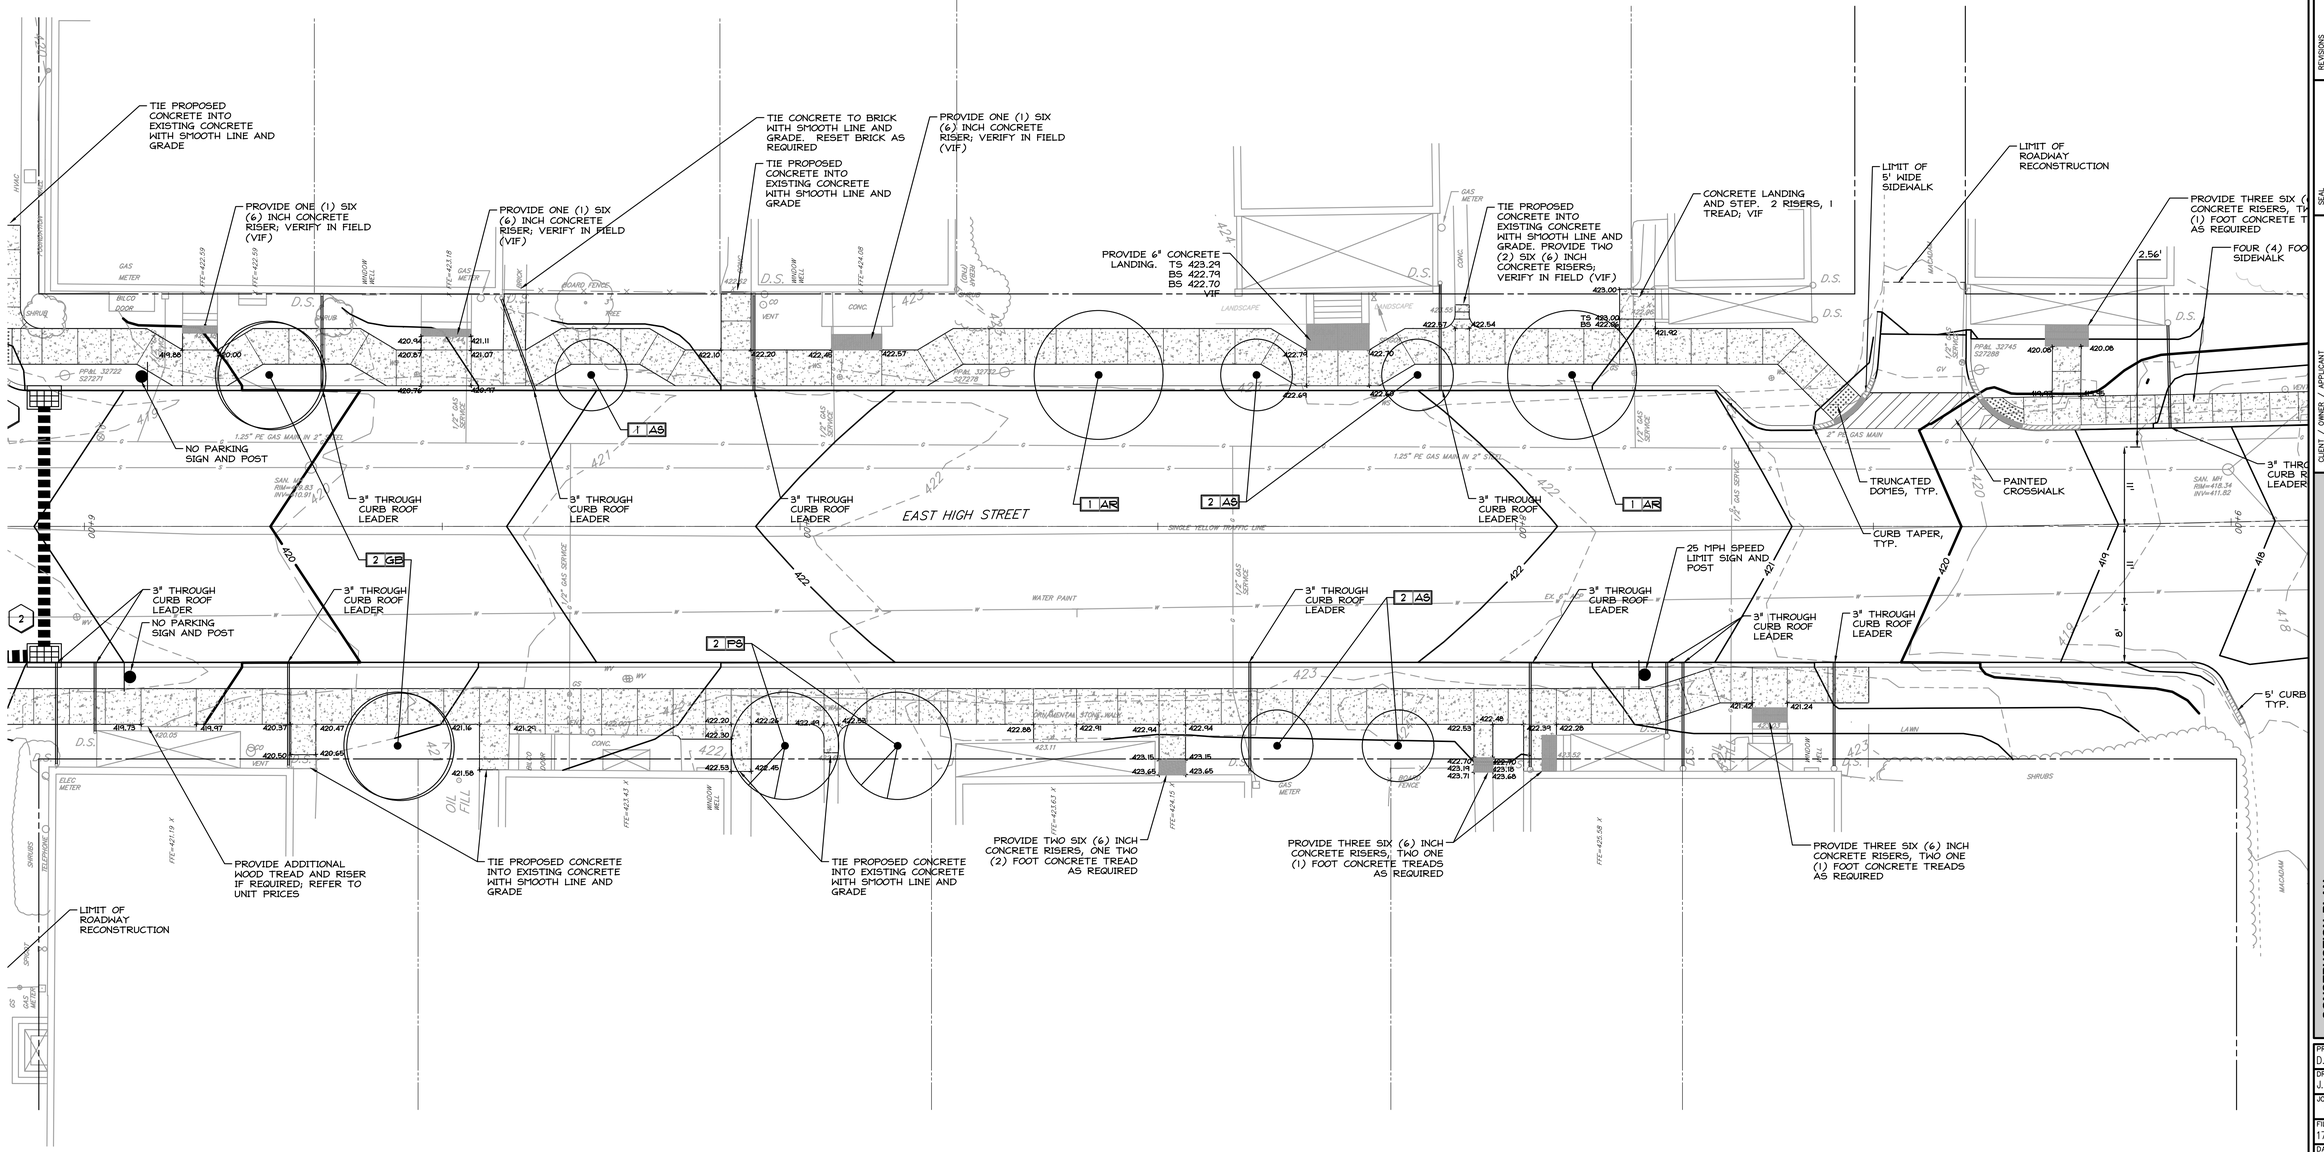

DM/A
DAVID MILLER/ASSOCIATES, INC.
LANDSCAPE ARCHITECTURE • CIVIL ENGINEERING • PLANNING • SURVEYING • GEOLOGIC SERVICES
1076 Centerville Road • Lancaster, PA 17601 • (717) 898-3402 • www.dma1.com
© DAVID MILLER/ASSOCIATES, INC. – ALL RIGHTS RESERVED

REVISIONS

SEAL

CLIENT / OWNER / APPLICANT
EAST DONEGAL TOWNSHIP
190 ROCK POINT ROAD
MARIETTA, PA 17547

CONSTRUCTION PLAN

EAST HIGH STREET IMPROVEMENTS

EAST DONEGAL TOWNSHIP, LANCASTER COUNTY, PENNSYLVANIA

PRINCIPAL: D. MATTHEWS	PROJECT MANAGER: D. MATTHEWS
DRAWN BY: J. SPANGLER	CHECKED BY:
JOB NO.: 17-102.09	DRAWING NO.: 17-102.09.2
FILE NO.: 17102092CONSTRUCTION	
DATE: 2/19/19	SCALE: 1"=10'
SHEET NO.: 14 OF 20	